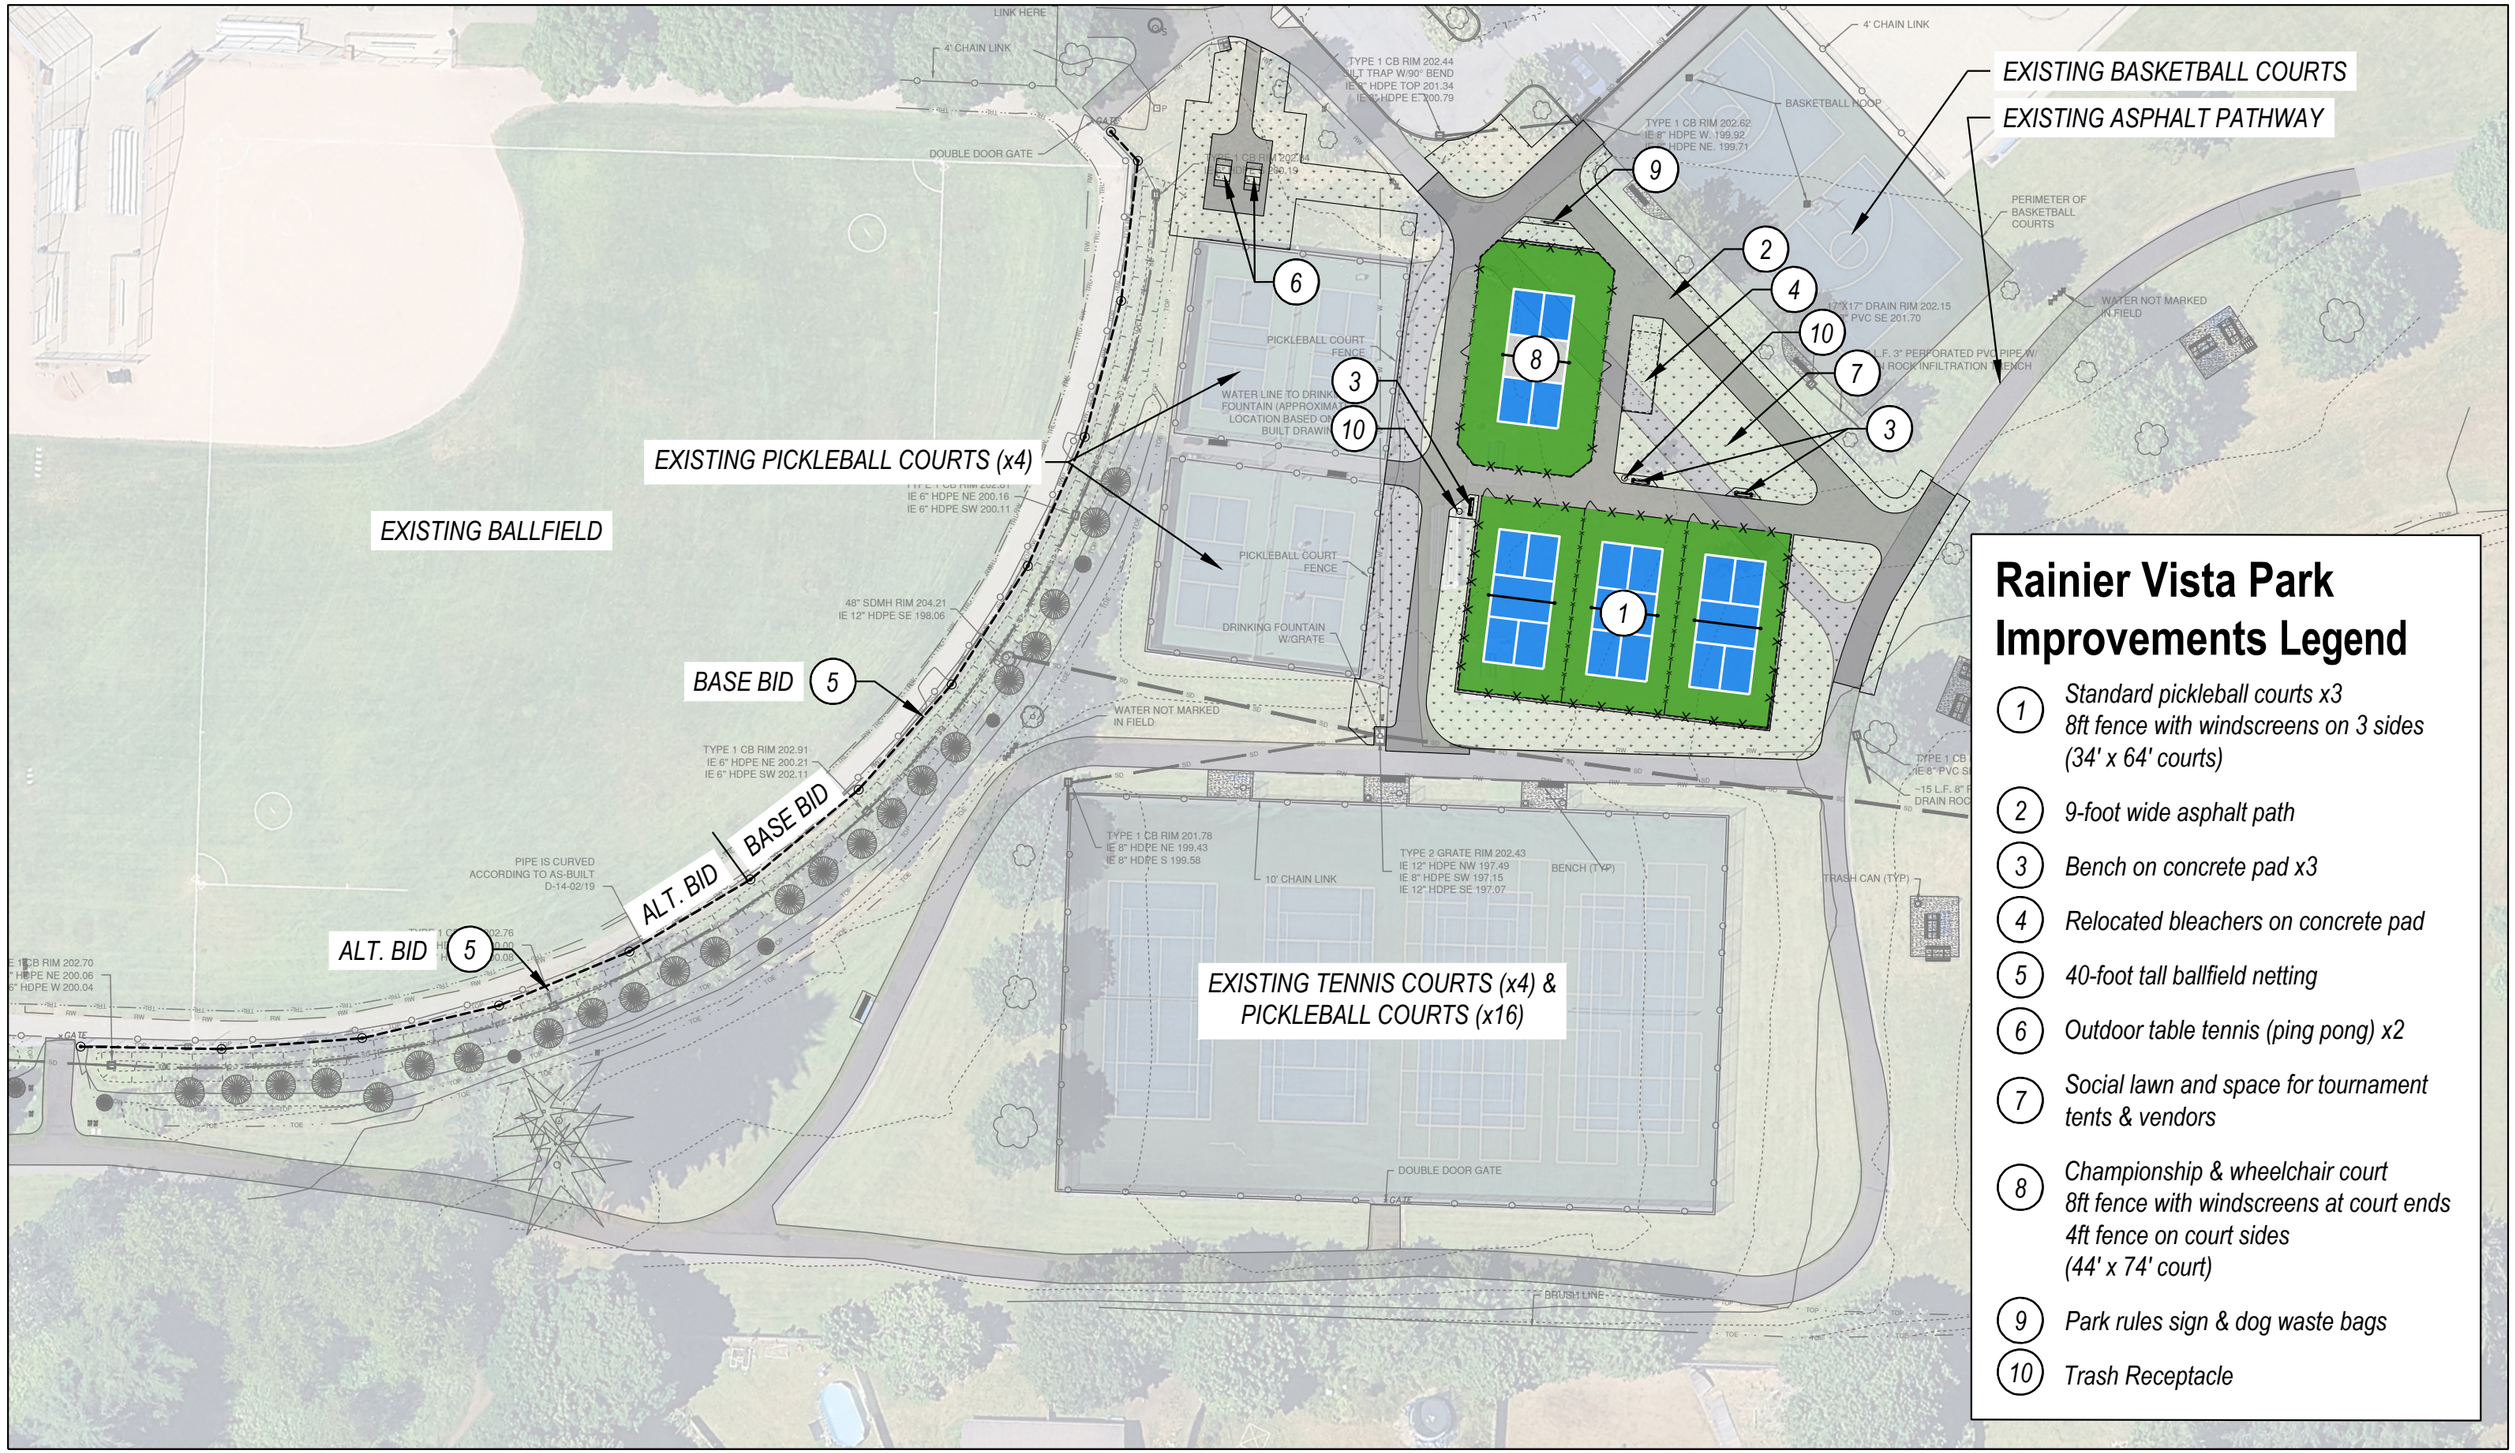

Rainier Vista Park Improvements Legend

1. *Standard pickleball courts x3*
   8ft fence with windscreens on 3 sides
   (34' x 64' courts)
2. *9-foot wide asphalt path*
3. *Bench on concrete pad x3*
4. *Relocated bleachers on concrete pad*
5. *40-foot tall ballfield netting*
6. *Outdoor table tennis (ping pong) x2*
7. *Social lawn and space for tournament tents & vendors*
8. *Championship & wheelchair court*
   8ft fence with windscreens at court ends
   4ft fence on court sides
   (44' x 74' court)
9. *Park rules sign & dog waste bags*
10. *Trash Receptacle*

Site Plan Review - 11x17 Site Plan

Rainier Vista Park Improvements - City of Lacey

SCALE: 1"=50'

0 25' 50' 75' 100'

RWD Landscape Architects
September 3, 2026
philip@rwdroll.com
360.456.3813